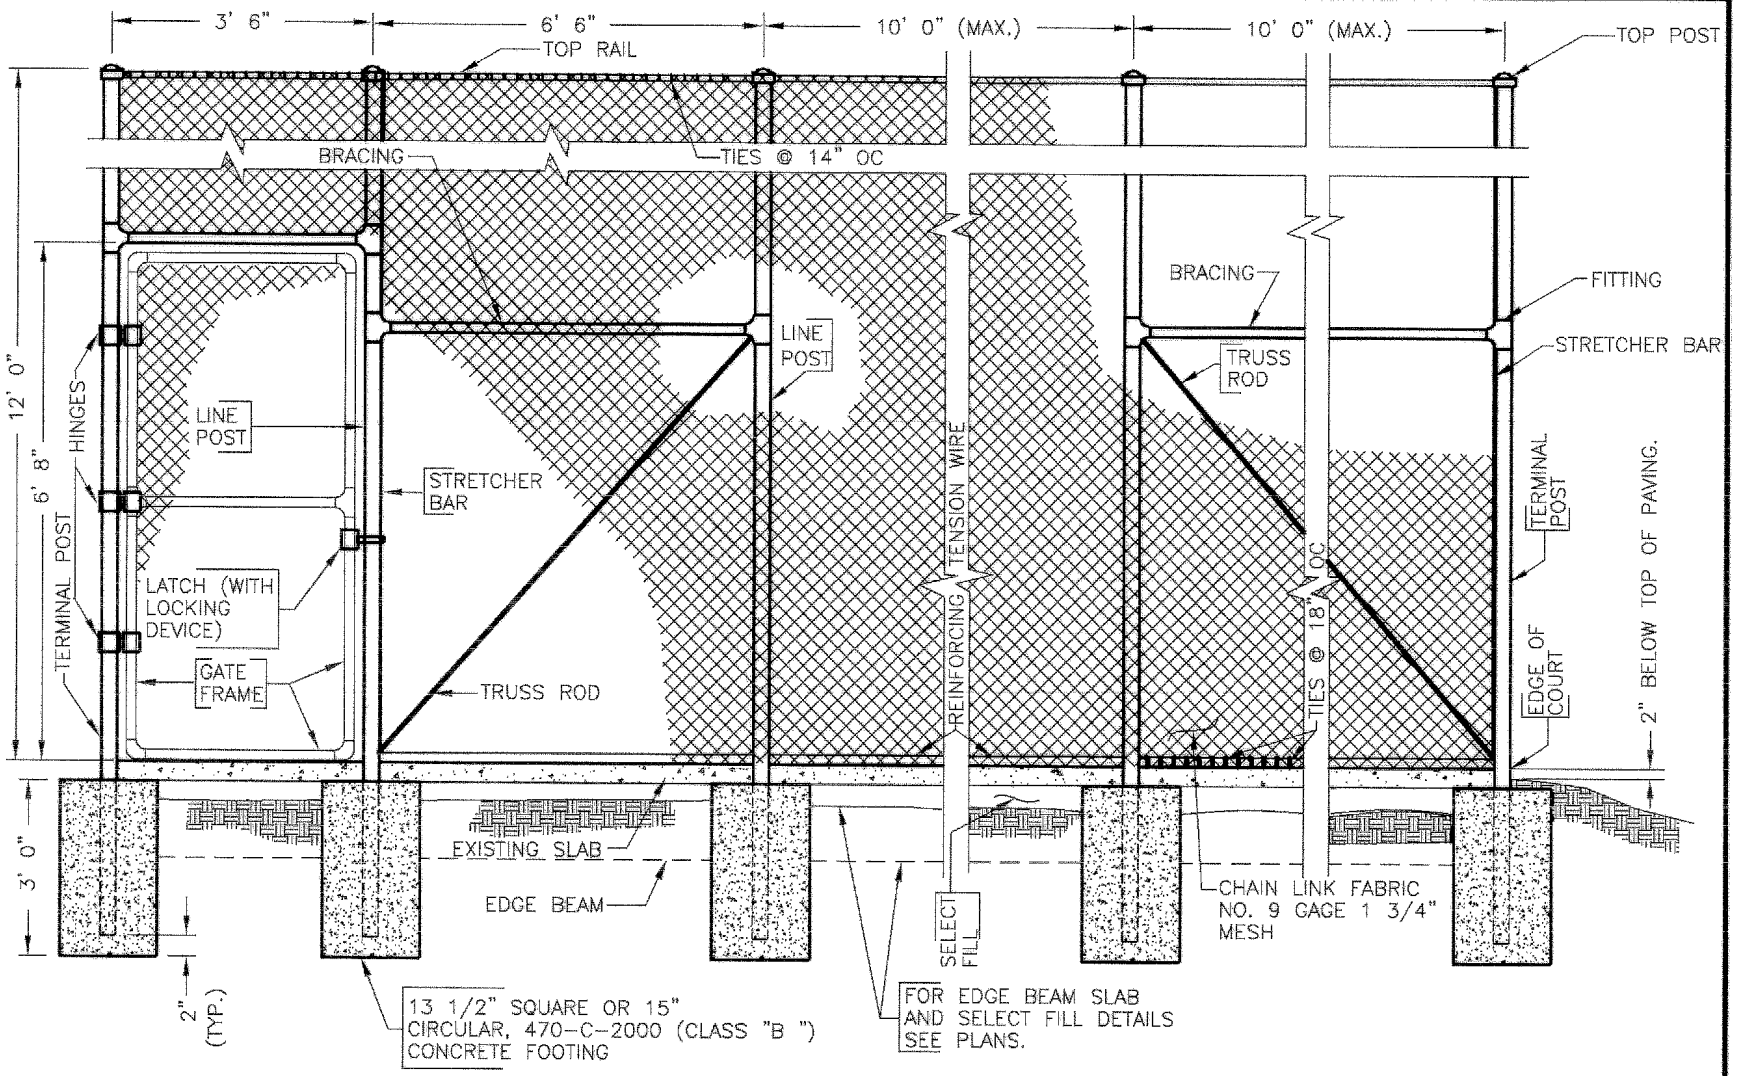

ELEVATION

NO SCALE

GENERAL NOTES:

1. MATERIAL AND CONSTRUCTION SHALL CONFORM WITH THE PROVISIONS OF SECTION 206-6 OF THE STD. SPECIFICATIONS, FOR PUBLIC WORKS CONSTRUCTION.
2. CHAIN LINK FABRIC SHALL BE ERECTED ON THE INTERIOR SIDE OF COURTS.
3. GREEN MESH WIND SCREEN FABRIC FOR ENTIRE COURT TO BE PROVIDED.

Revised:

Original approval date: 11-17-67

Redrawn By: ARR Date: 7-26-95

CITY ENGINEER Date: 11-7-02

CITY OF CHULA VISTA
PUBLIC WORKS DEPARTMENT

CHAIN LINK
TENNIS COURT FENCE

CVCS 13