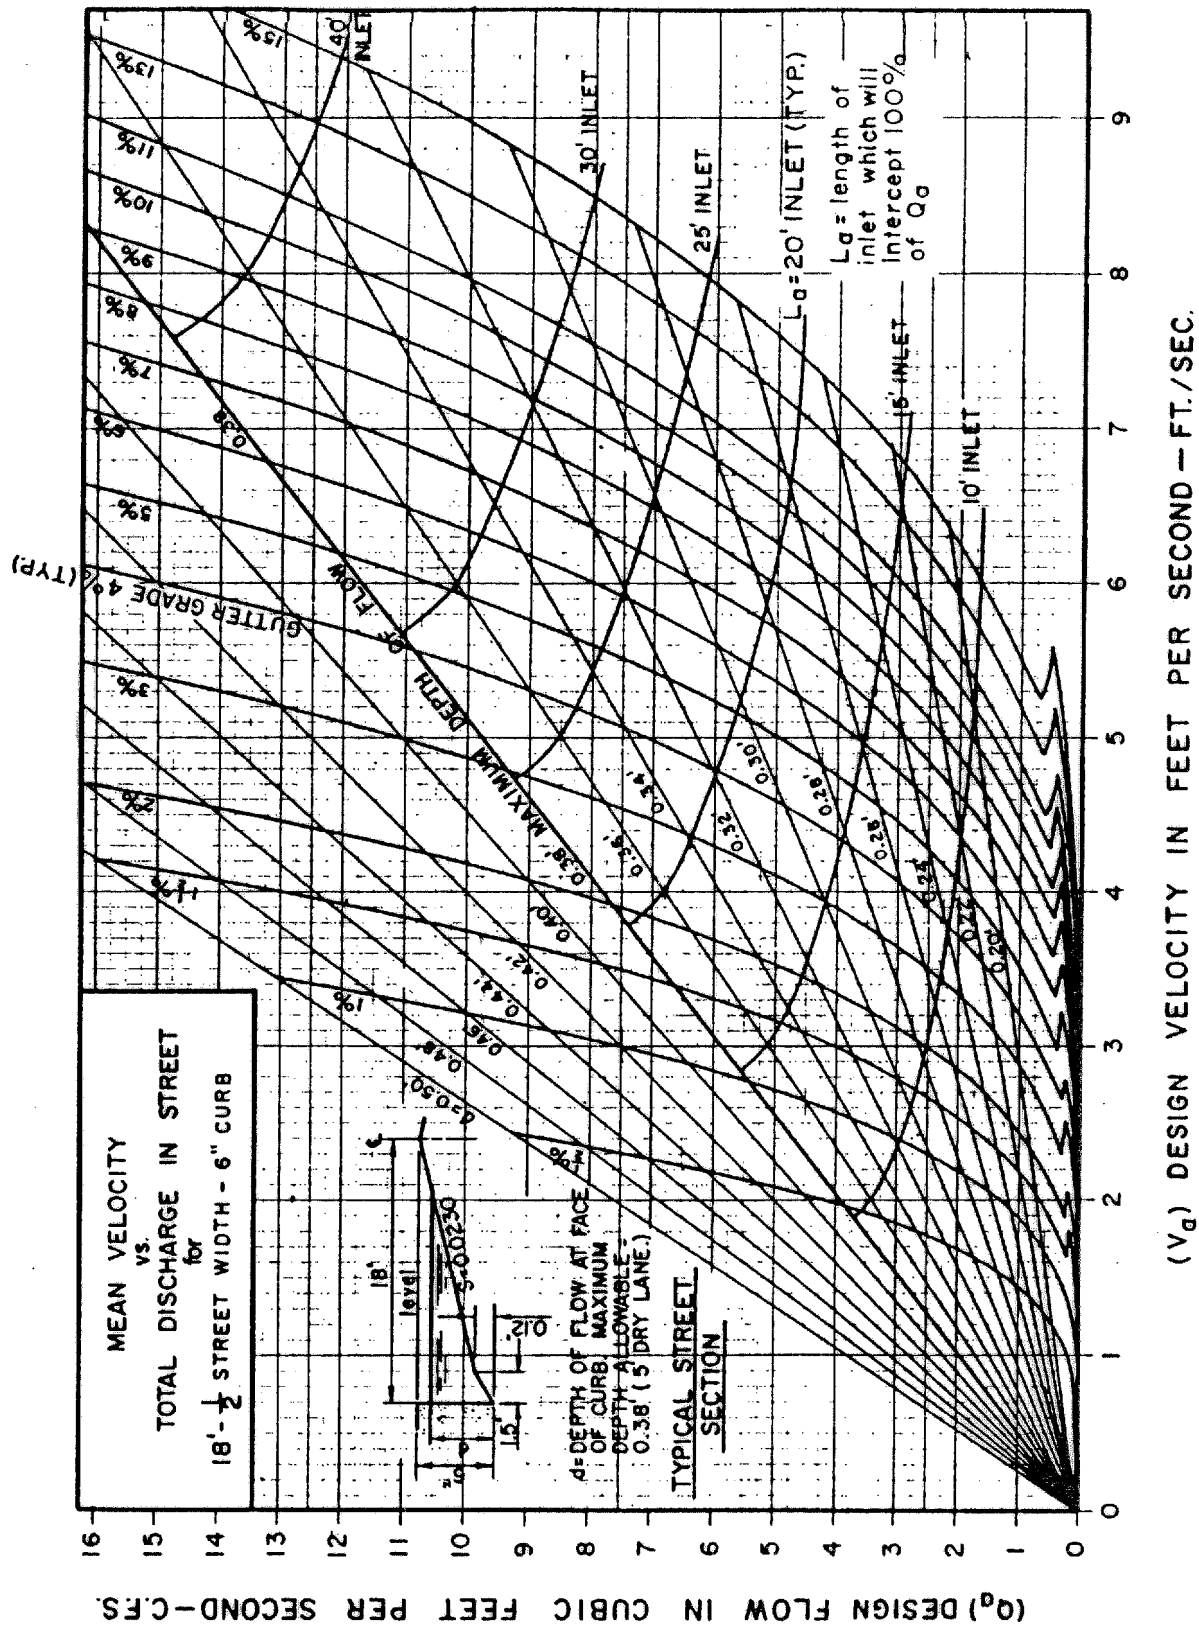

Revised	Drawn J.W.H. Date 10-19-72	CITY OF CHULA VISTA
9-30-74 T.L.	Approved Date 8-18-78	PUBLIC WORKS DEPARTMENT
	CITY ENGINEER Date: 11-7-02	STREET DRAINAGE- 36' WIDE STREETS — CVD-DR08