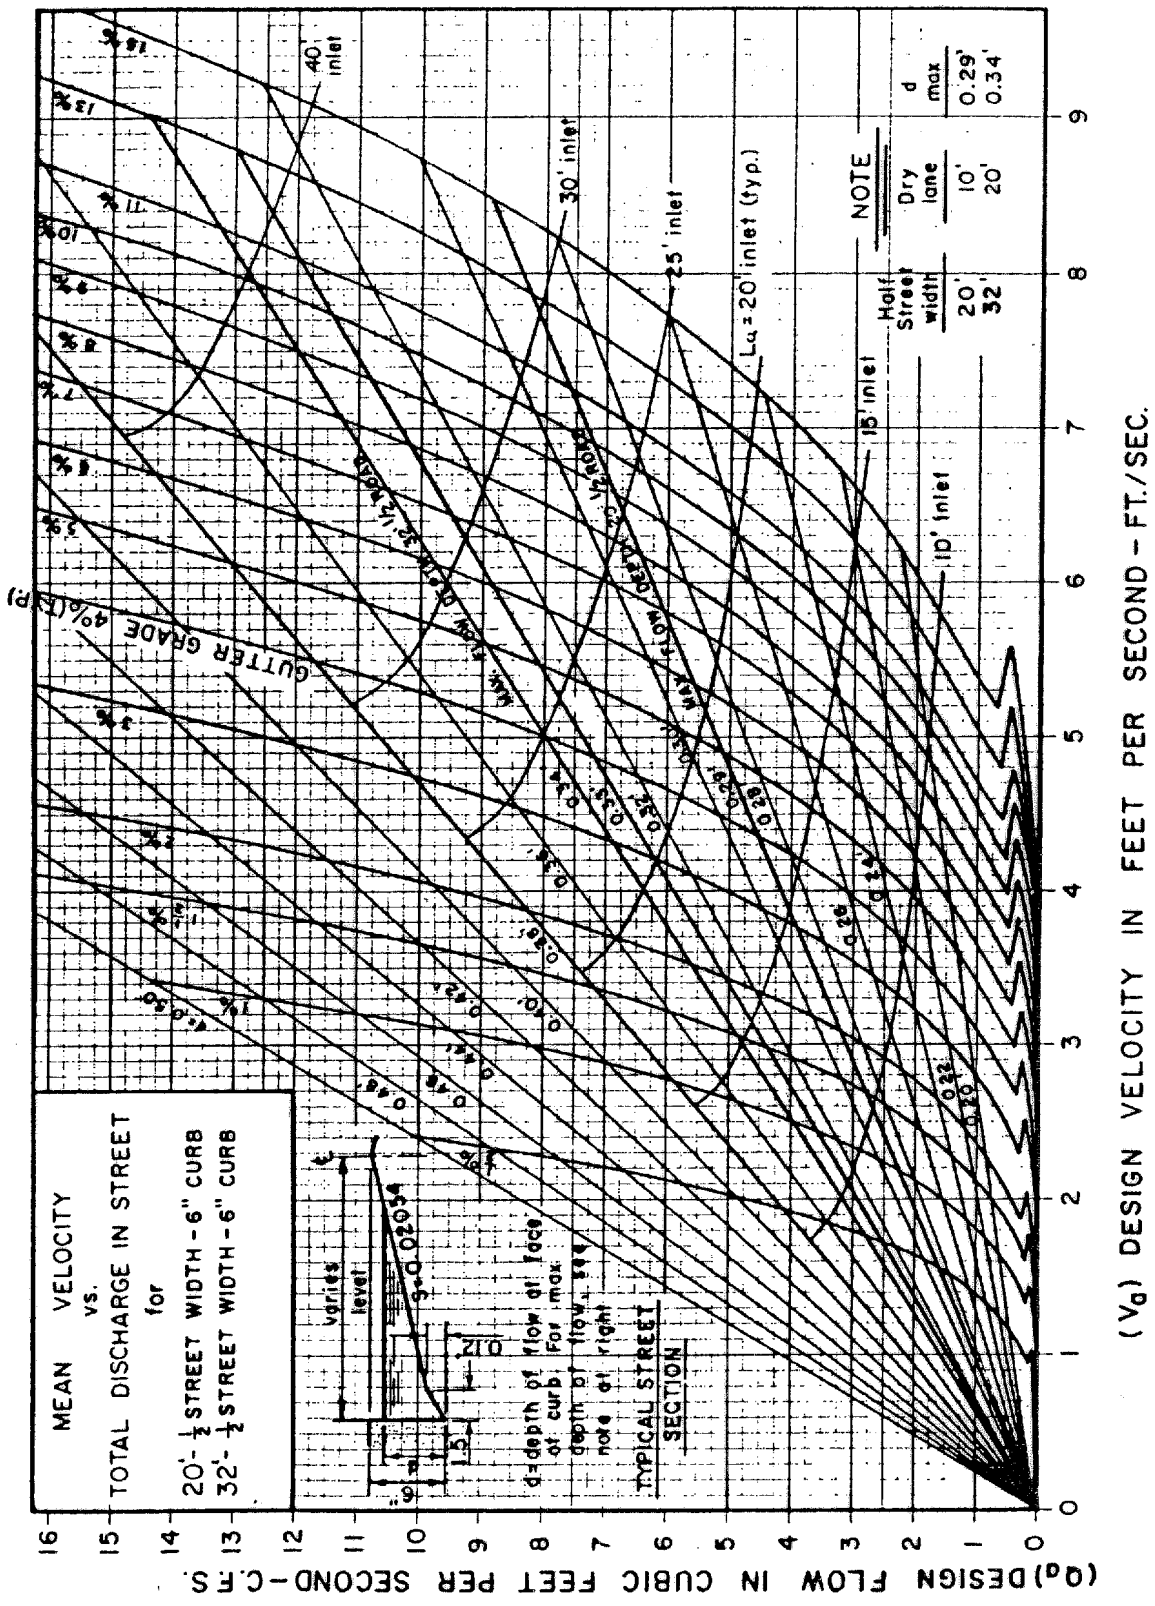

Revised	Drawn J.W.H. Date 10-19-72	CITY OF CHULA VISTA PUBLIC WORKS DEPARTMENT	
9-30-74 T.L.	Approved Date 8-18-78		
	Clifford Swanson	STREET DRAINAGE- 40' & 64' WIDE STREETS	CVD-DR09
	CITY ENGINEER Date: 11-7-02		