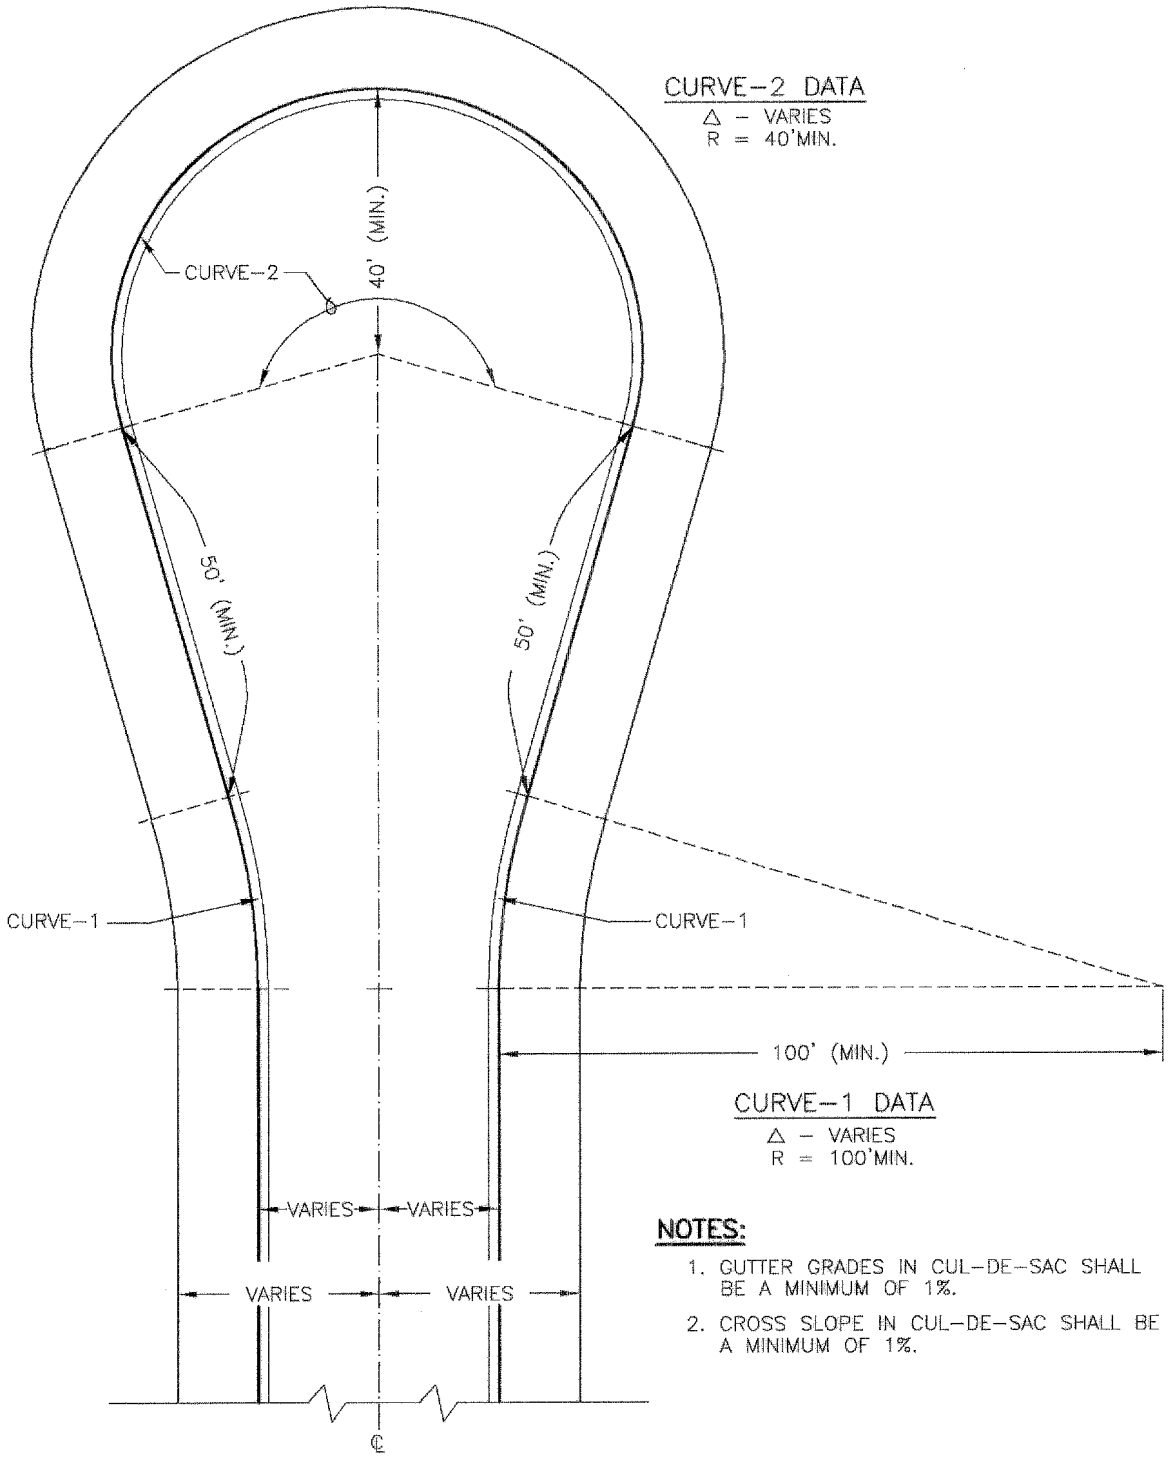


**NOTES:**

1. GUTTER GRADES IN CUL-DE-SAC SHALL BE A MINIMUM OF 1%.
2. CROSS SLOPE IN CUL-DE-SAC SHALL BE A MINIMUM OF 1%.

PLAN
NO SCALE

| | | | |
|---|---|---|---|
| Revised: | Original approval date: 10-27-67 | CITY OF CHULA VISTA | |
| 11-5-01 CM | Redrawn By: ARR Date: 7-26-95 | PUBLIC WORKS DEPARTMENT | |
| | CITY ENGINEER Date: 11-7-02 | CUL-DE-SAC | CVD-ST06 |