**NOTES:**

1. Structural steel tubing used for post and sleeves shall be galvanized 12 gauge cold rolled steel of the nominal dimensions shown hereon and shall meet the requirements of ASTM A446 Grade A.
2. Galvanizing shall be per ASTM A525. Posts and sleeves shall have 7/16" dia. holes spaced 1"o.c. ±1/8"and shall have no more variation in straightness than 1/16" in 3'. Posts shall be square within ±0.014", have twist no greater than 0.062" in 3' and have corner radii of 5/32" ±1/64".
3. The signs shall be mounted on posts in accordance with Section 56, "Signs" of the CalTrans Standard Specifications. All fastening hardware is to be provided by the Contractor.

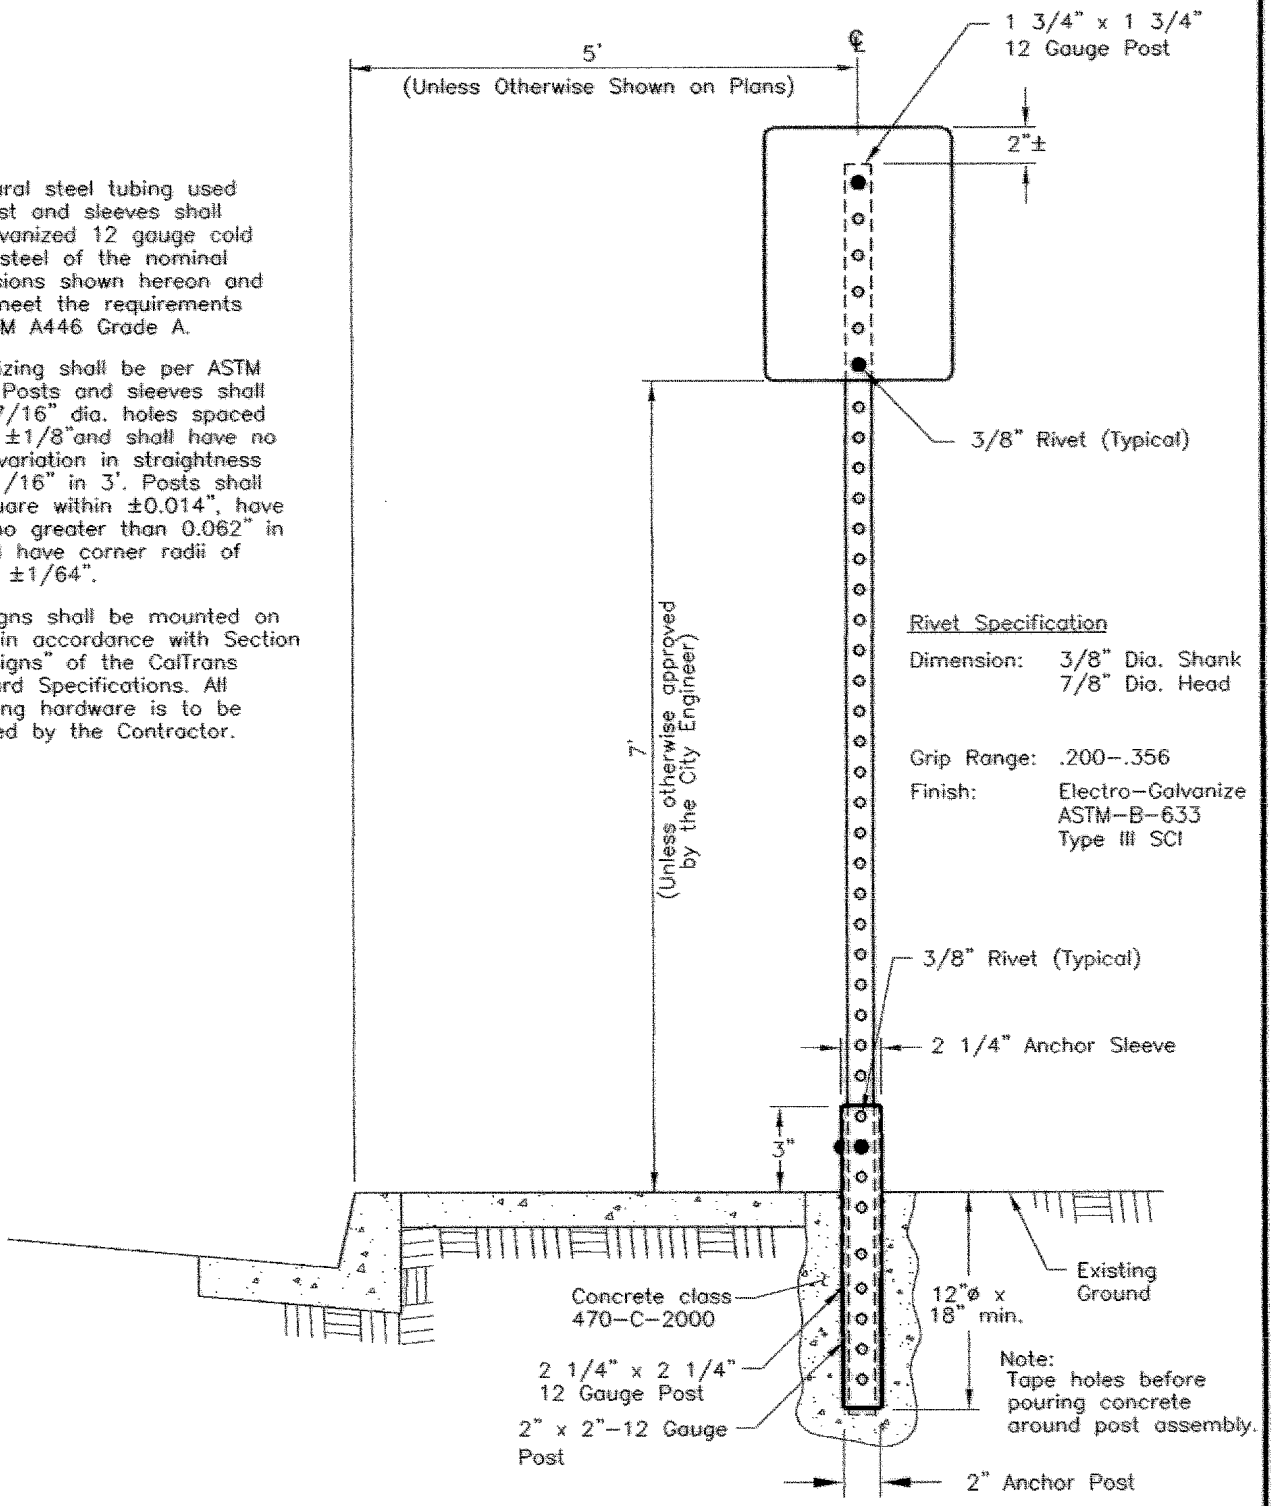


| Revised: | Original approval date: 2-95 | | CITY OF CHULA VISTA |
|---|---|---|---|
| 10-15-02 CVM | Redrawn By: C.V.M. | Date: 3-17-00 | PUBLIC WORKS DEPARTMENT |
| | CITY ENGINEER Date: 11-7-02 | | BREAK-AWAY SIGN POST — CVD-TR03 |