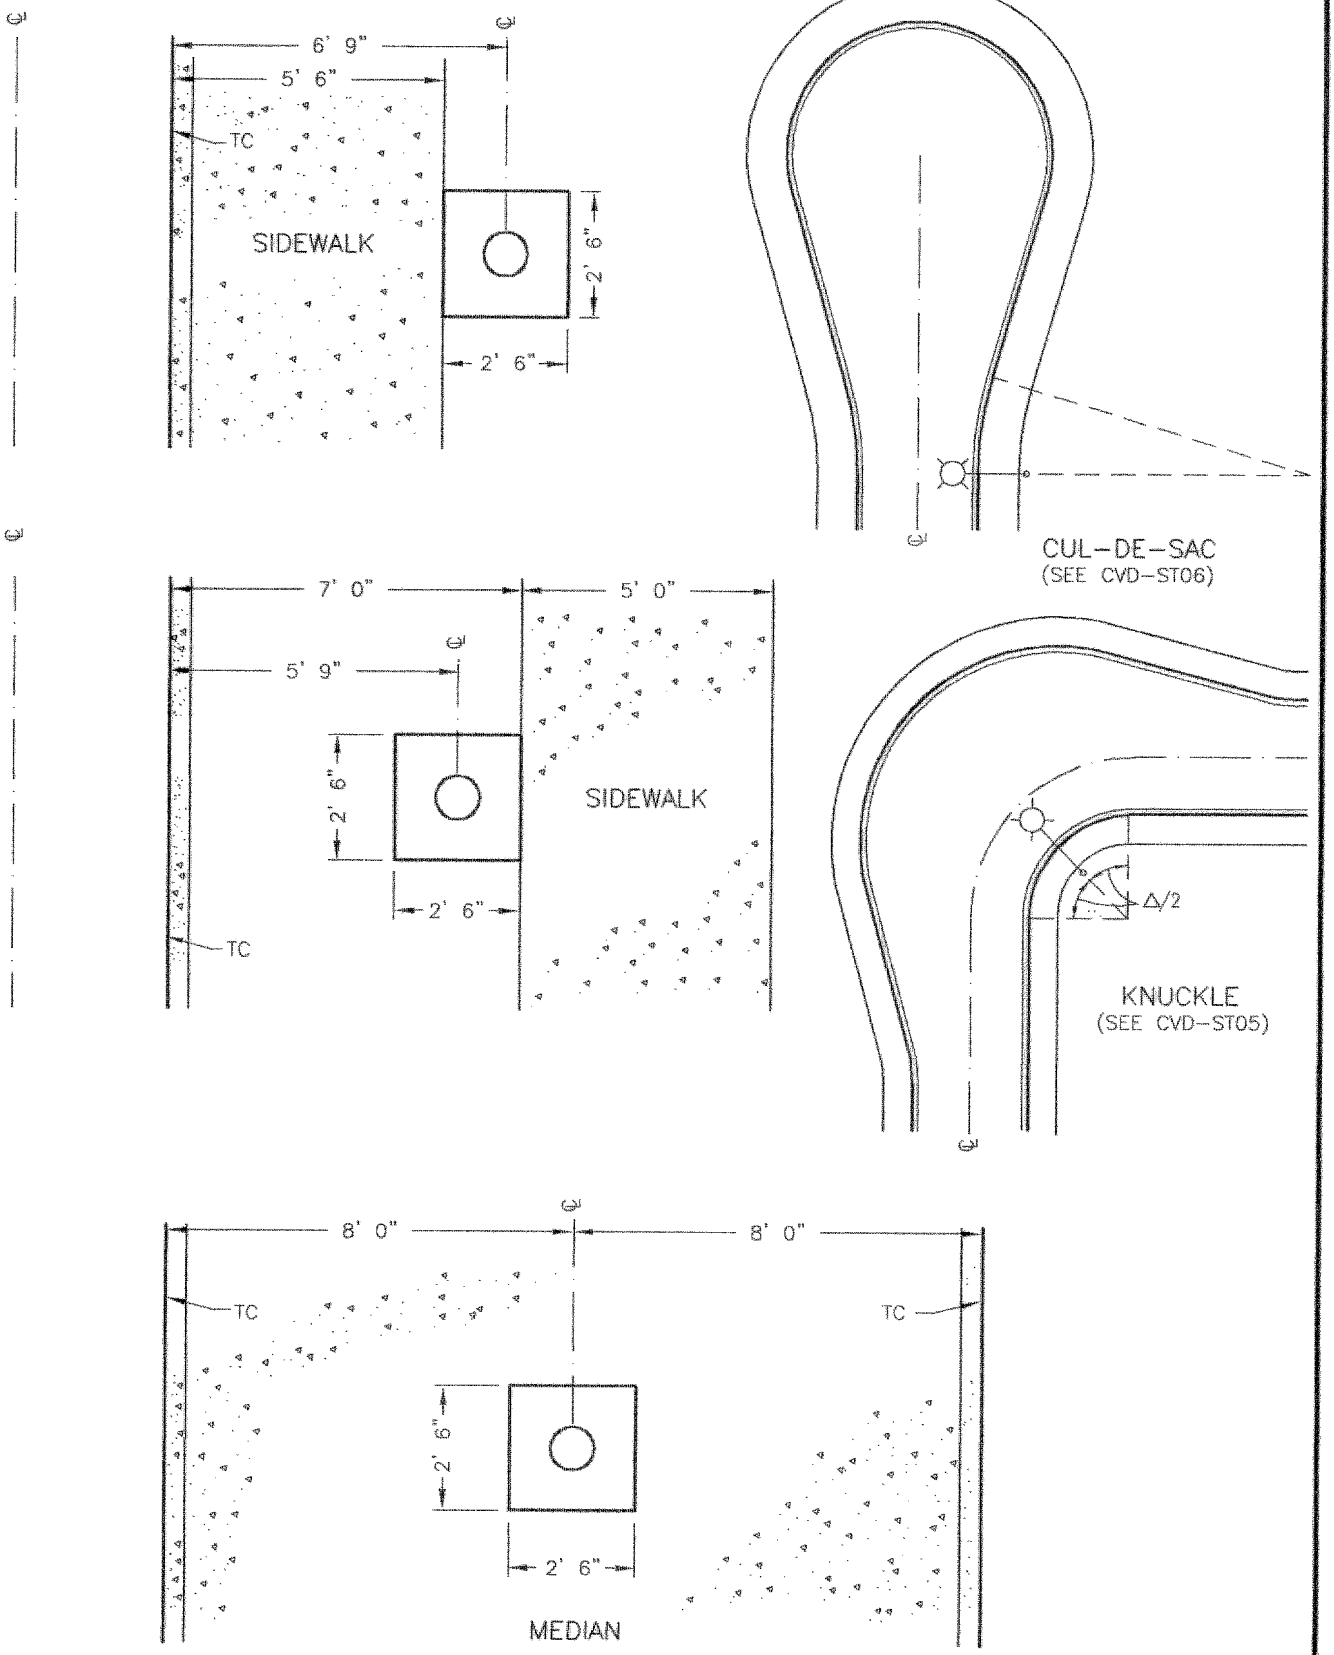

Revised:	Original approval date: 2-13-90		CITY OF CHULA VISTA PUBLIC WORKS DEPARTMENT	
11-5-01 CVM	Redrawn By: ARR	Date: 7-26-95		
10-15-02 CVM	Clifford Swanson		STREET LIGHT LOCATIONS	CVD-TR04
	CITY ENGINEER Date: 11-7-02			