**NOTES:**

1. DEPTH OF IMPRINT SHALL BE 0.25 INCH, MINIMUM.
2. STAMP SHALL BE RIGID AND FABRICATED FROM METAL, HARD RUBBER, OR APPROVED EQUAL.

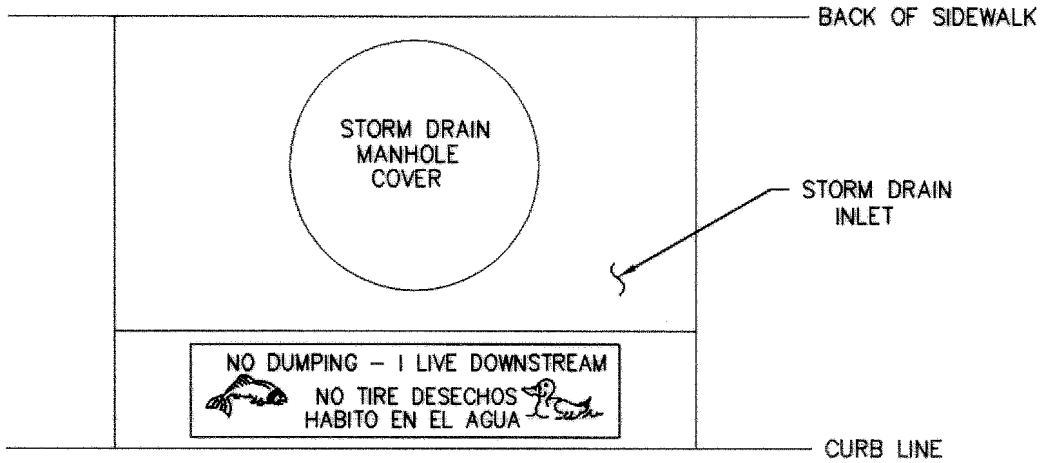


# PLAN VIEW

STENCIL LOCATION
NO SCALE

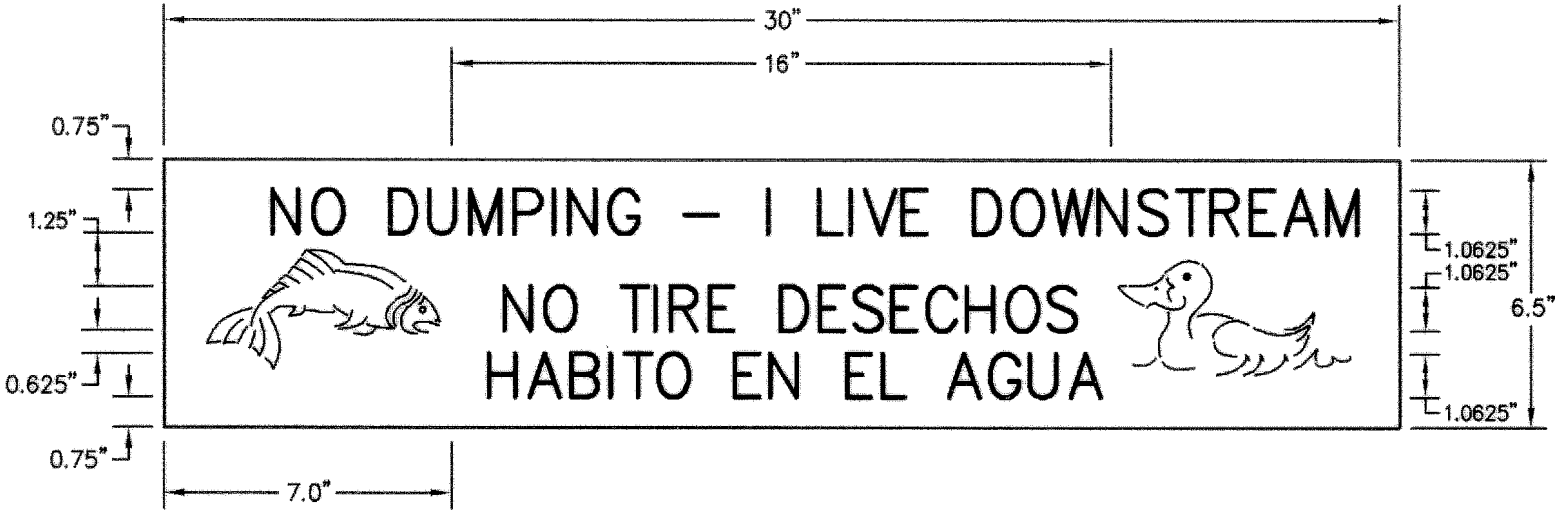


# DETAIL: STENCIL

NO SCALE

| | |
|---|---|
| Revised: | Original approval date: |
| Drawn By: PGS/CVM | Date: 8-23-01 |
| CITY ENGINEER | Date: 11-7-02 |

CITY OF CHULA VISTA
PUBLIC WORKS DEPARTMENT

STORM DRAIN STENCIL
AND SURFACE PLACEMENT

CVCS
24