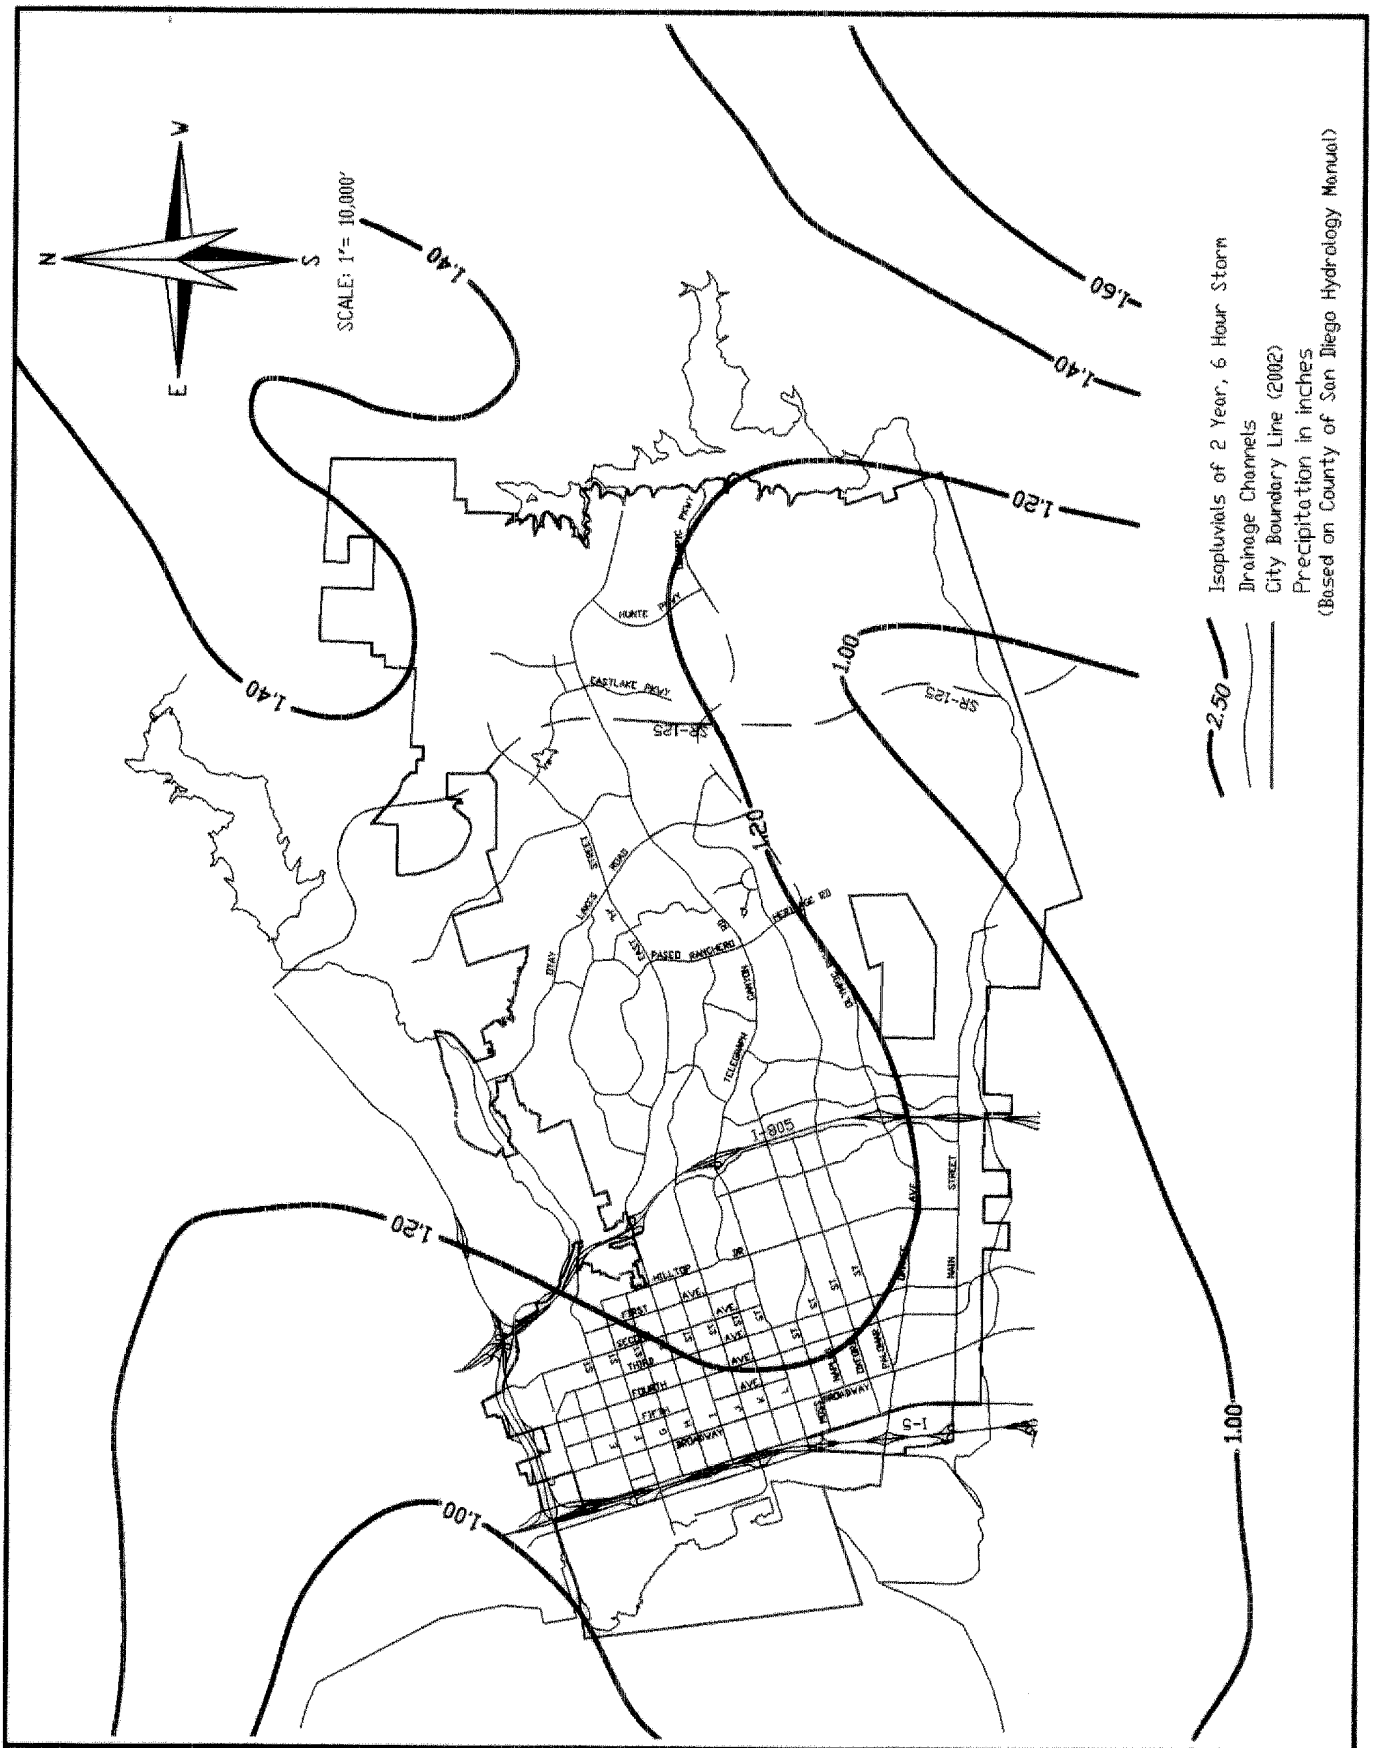

Revised:	Original approval date: 01-29-02		CITY OF CHULA VISTA
M.P.M 1-29-02	Drawn By: C.V.M.	Date: 01-29-02	PUBLIC WORKS DEPARTMENT
	Clifford Duncan		2 YEAR, 6 HOUR PRECIPITATION
	CITY ENGINEER Date: 11-7-02		CVD-DR02