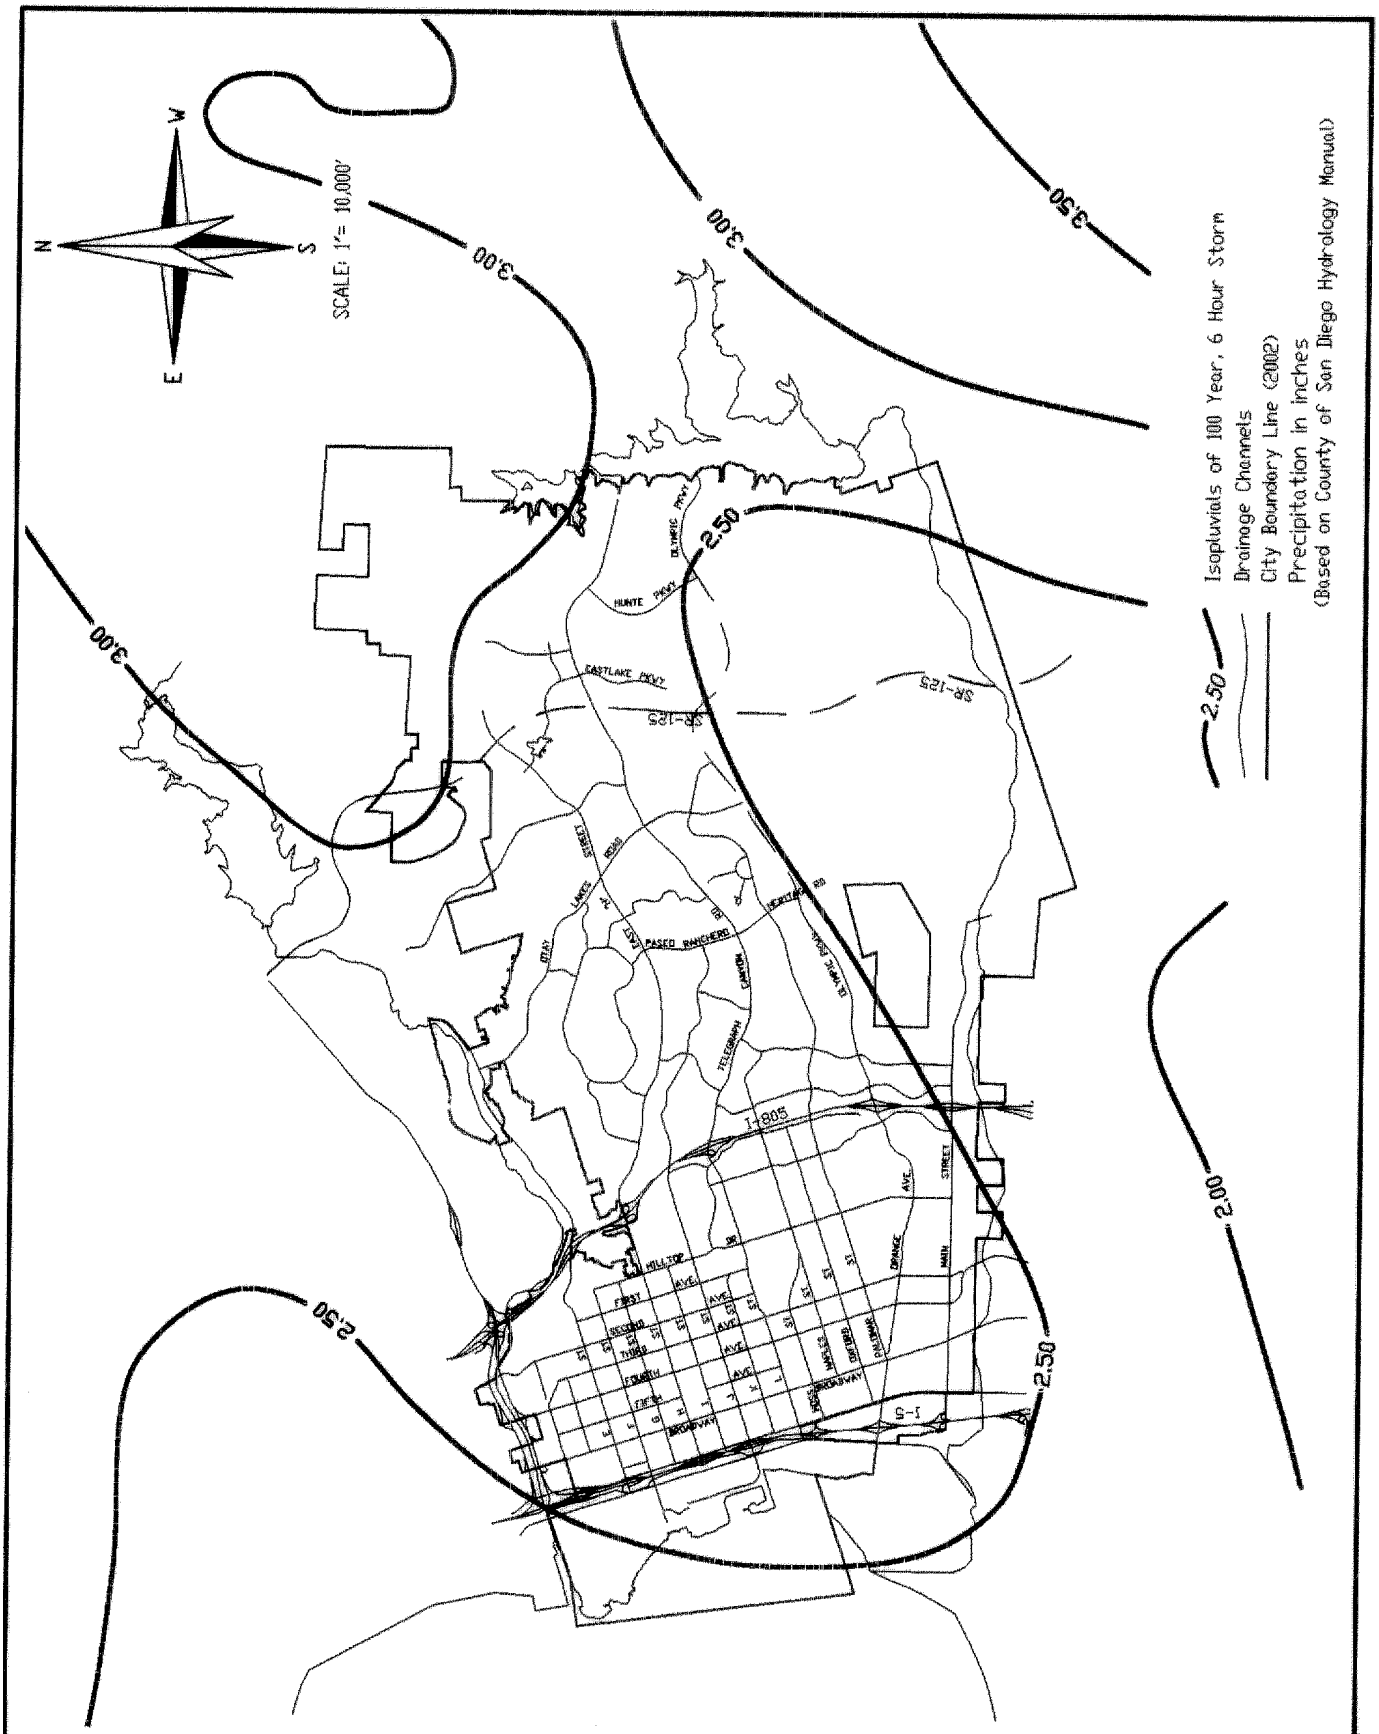

Revised:	Original approval date: 01-29-02	CITY OF CHULA VISTA
M.P.M 2-02	Redrawn By: C.V.M. Date: 01-29-02	PUBLIC WORKS DEPARTMENT
	CITY ENGINEER Date: 11-7-02	100 YEAR, 6 HOUR PRECIPITATION — CVD-DR05